


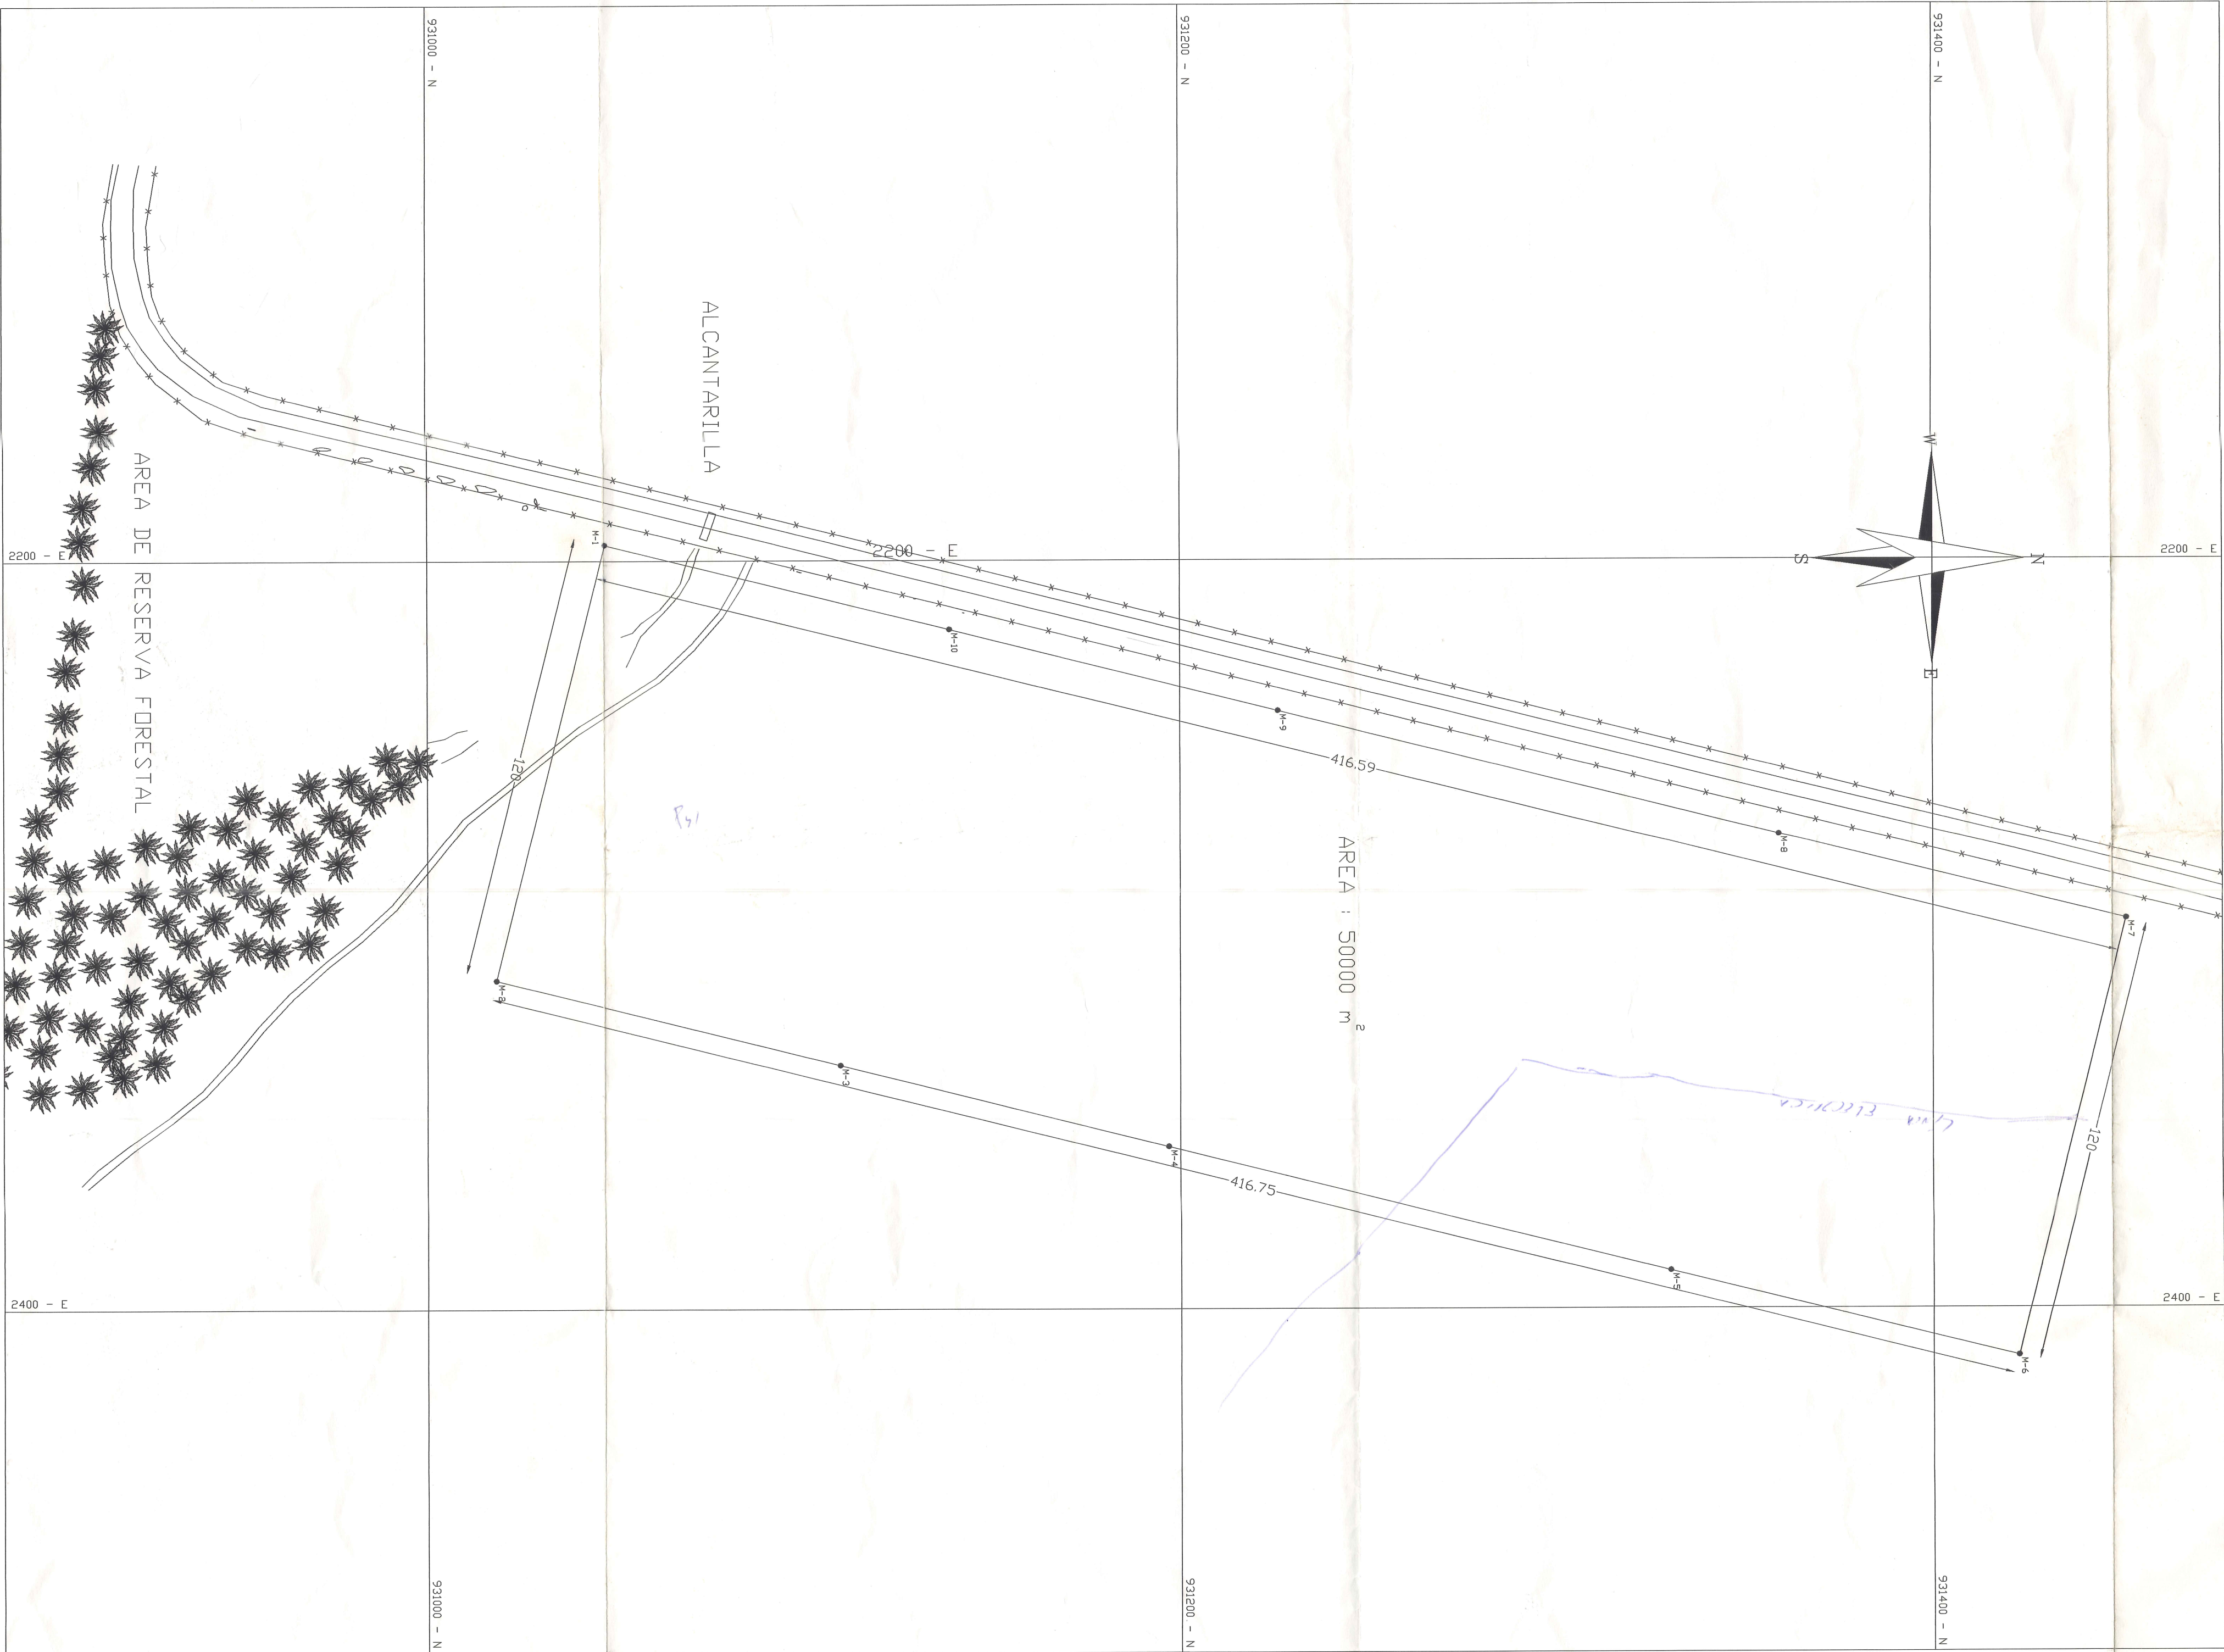


LACALIZACION GENERAL

CUADRO DE AREAS Y COORDENADAS

PUNTO	NORTE	ESTE
1	931047.22	2195.70
2	931018.31	2312.16
3	931109.72	2334.86
4	931196.86	2356.72
5	931330.19	2389.92
6	931422.73	2412.76
7	931451.49	2296.26
8	931359.07	2273.44
9	931225.96	2240.30
10	931138.77	2218.43

AREA: 50000.00
PERIMETRO: 1073.34

OBSERVACIONES

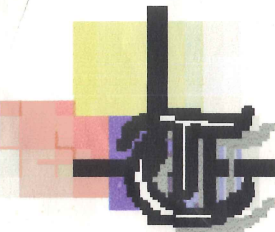

TETHYS PETROLEUM COMPANY

CONTIENE:

PLANO TOPOGRAFICO
LOTE ADICIONAL APIAY – META

LEVANTADO:
ING. UVEIMAR RODRIGUEZ

DEBILIZ:
ING. UVEIMAR RODRIGUEZ
FECHA:
MAYO DE 2003
ESCALA:
1 : 2500
ARCHIVO:
ADICIONAL.DWG
PLANO:
1 DE 1